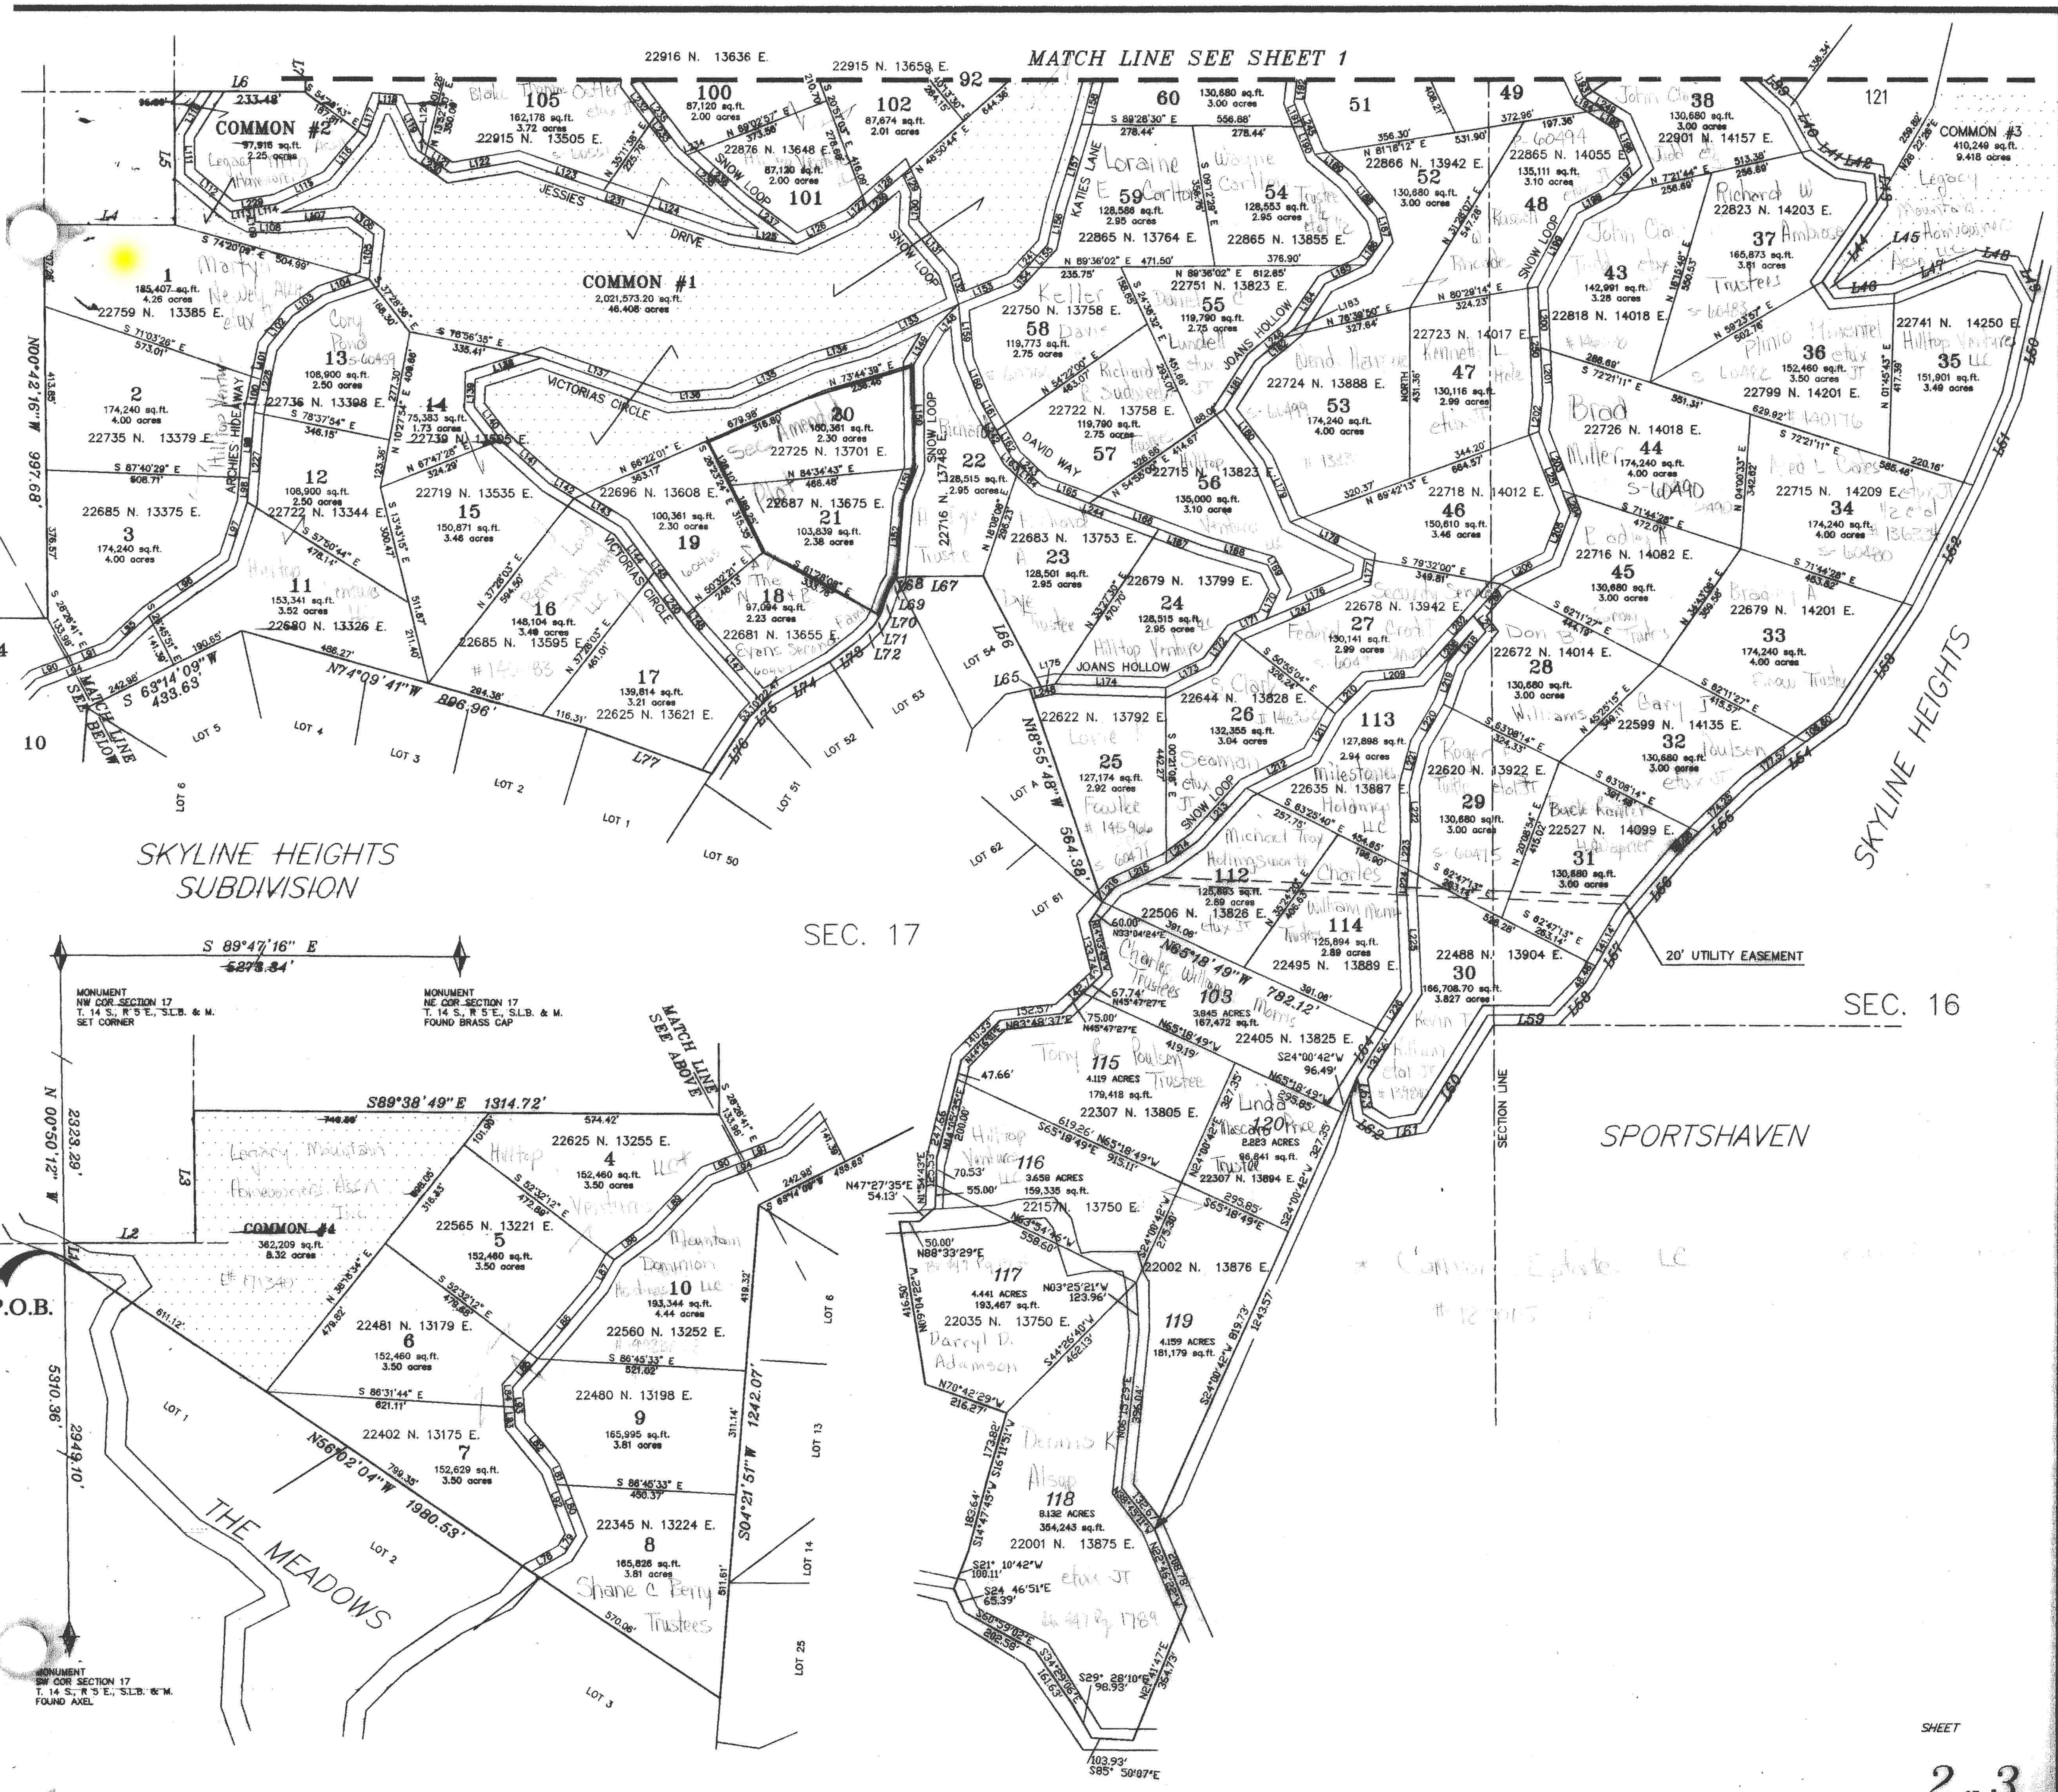
MATCH LINE SEE SHEET 1
COMMON #1
2,021,573.20 sq.ft.
46.408 acres
COMMON #2
97,916 sq.ft.
2.25 acres
COMMON #3
410,249 sq.ft.
9.418 acres
COMMON #4
382,209 sq.ft.
8.32 acres
JESSIES DRIVE
SNOW LOOP
VICTORIAS CIRCLE
ARCHIES HIDEAWAY
KATIES LANE
DAVID WAY
JOANS HOLLOW
1
185,407 sq.ft.
4.26 acres
22759 N. 13385 E.
2
174,240 sq.ft.
4.00 acres
22735 N. 13379 E.
3
174,240 sq.ft.
4.00 acres
22685 N. 13375 E.
11
153,341 sq.ft.
3.52 acres
22680 N. 13326 E.
12
108,900 sq.ft.
2.50 acres
22736 N. 13344 E.
13
108,900 sq.ft.
2.50 acres
22736 N. 13398 E.
14
75,383 sq.ft.
1.73 acres
22739 N. 13505 E.
15
150,871 sq.ft.
3.46 acres
22719 N. 13535 E.
16
148,104 sq.ft.
3.40 acres
22685 N. 13595 E.
17
139,814 sq.ft.
3.21 acres
22625 N. 13621 E.
18
97,094 sq.ft.
2.23 acres
22681 N. 13655 E.
19
100,361 sq.ft.
2.30 acres
22696 N. 13608 E.
20
100,361 sq.ft.
2.30 acres
22725 N. 13701 E.
21
103,639 sq.ft.
2.38 acres
22687 N. 13675 E.
22
128,515 sq.ft.
2.95 acres
22716 N. 13748 E.
23
128,501 sq.ft.
2.95 acres
22683 N. 13753 E.
24
128,515 sq.ft.
2.95 acres
22679 N. 13799 E.
25
127,174 sq.ft.
2.92 acres
22622 N. 13792 E.
26
132,355 sq.ft.
3.04 acres
22644 N. 13828 E.
27
130,141 sq.ft.
2.99 acres
22678 N. 13942 E.
28
130,680 sq.ft.
3.00 acres
22672 N. 14014 E.
29
130,680 sq.ft.
3.00 acres
22620 N. 13922 E.
30
166,708.70 sq.ft.
3.827 acres
22488 N. 13904 E.
31
130,680 sq.ft.
3.00 acres
22527 N. 14099 E.
32
130,680 sq.ft.
3.00 acres
22599 N. 14135 E.
33
174,240 sq.ft.
4.00 acres
22679 N. 14201 E.
34
174,240 sq.ft.
4.00 acres
22715 N. 14209 E.
35
151,901 sq.ft.
3.49 acres
22741 N. 14250 E.
36
152,460 sq.ft.
3.50 acres
22799 N. 14201 E.
37
165,873 sq.ft.
3.81 acres
22823 N. 14203 E.
38
130,680 sq.ft.
3.00 acres
22901 N. 14157 E.
43
142,991 sq.ft.
3.28 acres
22818 N. 14018 E.
44
174,240 sq.ft.
4.00 acres
22726 N. 14018 E.
45
130,680 sq.ft.
3.00 acres
22716 N. 14082 E.
46
150,610 sq.ft.
3.46 acres
22718 N. 14012 E.
47
130,116 sq.ft.
2.99 acres
22723 N. 14017 E.
48
135,111 sq.ft.
3.10 acres
22865 N. 14055 E.
49
51
52
130,680 sq.ft.
3.00 acres
22866 N. 13942 E.
53
174,240 sq.ft.
4.00 acres
22724 N. 13888 E.
54
128,553 sq.ft.
2.95 acres
22865 N. 13855 E.
55
119,790 sq.ft.
2.75 acres
22751 N. 13823 E.
56
135,000 sq.ft.
3.10 acres
22715 N. 13823 E.
57
119,790 sq.ft.
2.75 acres
22722 N. 13758 E.
58
119,773 sq.ft.
2.75 acres
22750 N. 13758 E.
59
128,588 sq.ft.
2.95 acres
22865 N. 13764 E.
60
130,680 sq.ft.
3.00 acres
100
87,120 sq.ft.
2.00 acres
22916 N. 13636 E.
101
87,120 sq.ft.
2.00 acres
22876 N. 13648 E.
102
87,674 sq.ft.
2.01 acres
22915 N. 13659 E.
105
162,178 sq.ft.
3.72 acres
22915 N. 13505 E.
103
3.845 ACRES
167,472 sq.ft.
22405 N. 13825 E.
112
125,893 sq.ft.
2.89 acres
22506 N. 13826 E.
113
127,898 sq.ft.
2.94 acres
22635 N. 13887 E.
114
125,894 sq.ft.
2.89 acres
22495 N. 13889 E.
115
4.119 ACRES
179,418 sq.ft.
22307 N. 13805 E.
116
3.658 ACRES
159,335 sq.ft.
22157N. 13750 E.
117
4.441 ACRES
193,467 sq.ft.
22035 N. 13750 E.
118
8.132 ACRES
354,243 sq.ft.
22001 N. 13875 E.
119
4.159 ACRES
181,179 sq.ft.
22002 N. 13876 E.
120
2.223 ACRES
96,841 sq.ft.
22307 N. 13894 E.
121
92
4
152,460 sq.ft.
3.50 acres
22625 N. 13255 E.
5
152,460 sq.ft.
3.50 acres
22565 N. 13221 E.
6
152,460 sq.ft.
3.50 acres
22481 N. 13179 E.
7
152,629 sq.ft.
3.50 acres
22402 N. 13175 E.
8
165,826 sq.ft.
3.81 acres
22345 N. 13224 E.
9
165,995 sq.ft.
3.81 acres
22480 N. 13198 E.
10
193,344 sq.ft.
4.44 acres
22560 N. 13252 E.
SKYLINE HEIGHTS SUBDIVISION
SKYLINE HEIGHTS
SEC. 17
SEC. 16
SECTION LINE
SPORTSHAVEN
THE MEADOWS
20' UTILITY EASEMENT
MATCH LINE SEE BELOW
MATCH LINE SEE ABOVE
S 63°14'09" W 433.63'
N74°09'41"W 896.96'
N18°55'48"W 564.38'
N65°18'49"W 782.12'
N00°42'16"W 997.68'
S 89°47'16" E 5273.34'
S89°38'49"E 1314.72'
N 00°50'12" W 2323.29'
5310.36'
2949.10'
N56°02'04"W 1980.53'
S04°21'51"W 1242.07'
S24°00'42"W 1243.57'
MONUMENT NW COR SECTION 17 T. 14 S., R 5 E., S.L.B. & M. SET CORNER
MONUMENT NE COR SECTION 17 T. 14 S., R 5 E., S.L.B. & M. FOUND BRASS CAP
MONUMENT SW COR SECTION 17 T. 14 S., R 5 E., S.L.B. & M. FOUND AXEL
P.O.B.
LOT 1
LOT 2
LOT 3
LOT 4
LOT 5
LOT 6
LOT 13
LOT 14
LOT 25
LOT 50
LOT 51
LOT 52
LOT 53
LOT 54
LOT 61
LOT 62
LOT A
Legacy Mountain Homeowners Assn Inc.
Marty Newell Allred etux
Hilltop Ventures LLC
Keller
Loraine Carlton
Wayne Carlton Trustee
Richard Sudweeks
John Clark
Richard W Ambrose Trustees
Plinio Minentel etux JT
Brad Miller
Don B
Gary J Williams
Roger Holt
Michael Troy Hollingsworth
Charles William Morris Trustees
Tony Poulsen Trustee
Linda Mascaro Trustee
Darryl D. Adamson
Dennis K Alsop etux JT
Shane C Perry Trustees
Mountain Dominion Ventures 10 LLC
Seaman etux JT
Fowler
Kenneth L Hale
Castro Estate LC

SHEET

2 of 3